20MM. GUN
PLATFORM
26" MOTOR WHALE BOAT
24" LIFE BOAT
VEGETABLE LKR.
PASSENGER OFFICER STATE ROOM
W.R. STATE ROOM
CHIEF ENGINEER'S STATE ROOM
STATE RM.
RADIO
CAPT'S STATE RM.
CAPT'S CABIN
BOILER CAS
PASSAGE
DECK
BRIDGE DECK
CREW'S BERTHING
AMMHOIST
CREW & PASSENGER TOILET & WASHROOM
EXPANSION TRUNK
HATCH
AFTER MAGAZINE
HANDLING RM.
FAN ROOM
EXPANSION TRUNK
ACCESS TRUNK
DRY PROVISION
ENGINE & BOILER ROOM
MEDICAL STORES
POST OFFICE
STORE ROOM
CREWS BERTHING
LAUNDRY
FRESH WATER TANK
DECONTAMINATION CHAMBER
DRY PROVISION ISSUE ROOM
INCERATOR RM.
TRASH BIN
ENGINEERS STORES
S.D. STORES & ISSUE ROOM
LOCKER
VOID SPACE

NET AREA 26 1/2" X 100"= 16.7 GROSS 28" X 101" = 19.8

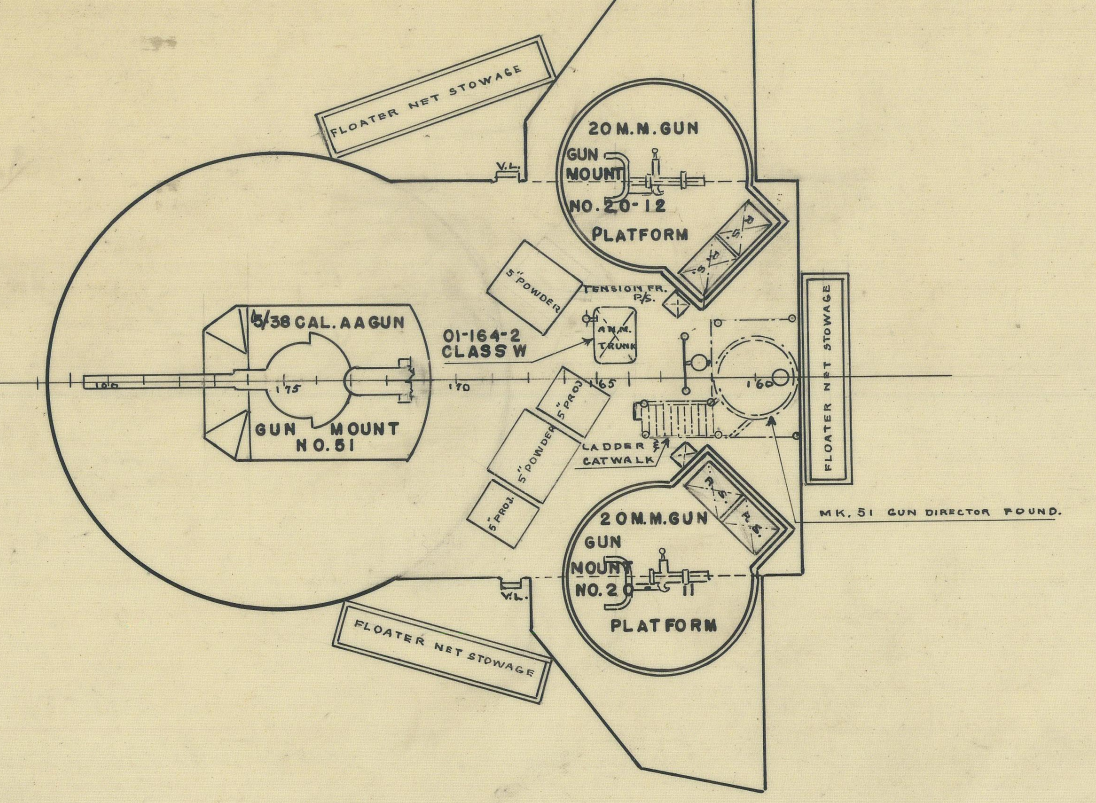

AFTER GUN DECK

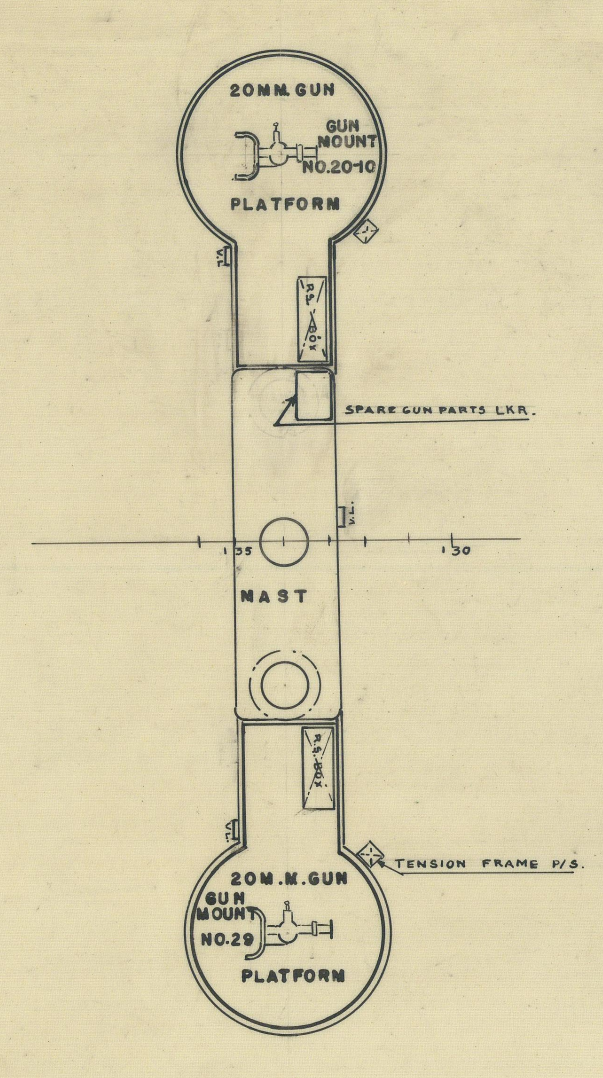

MIZZAN MAST HOUSE

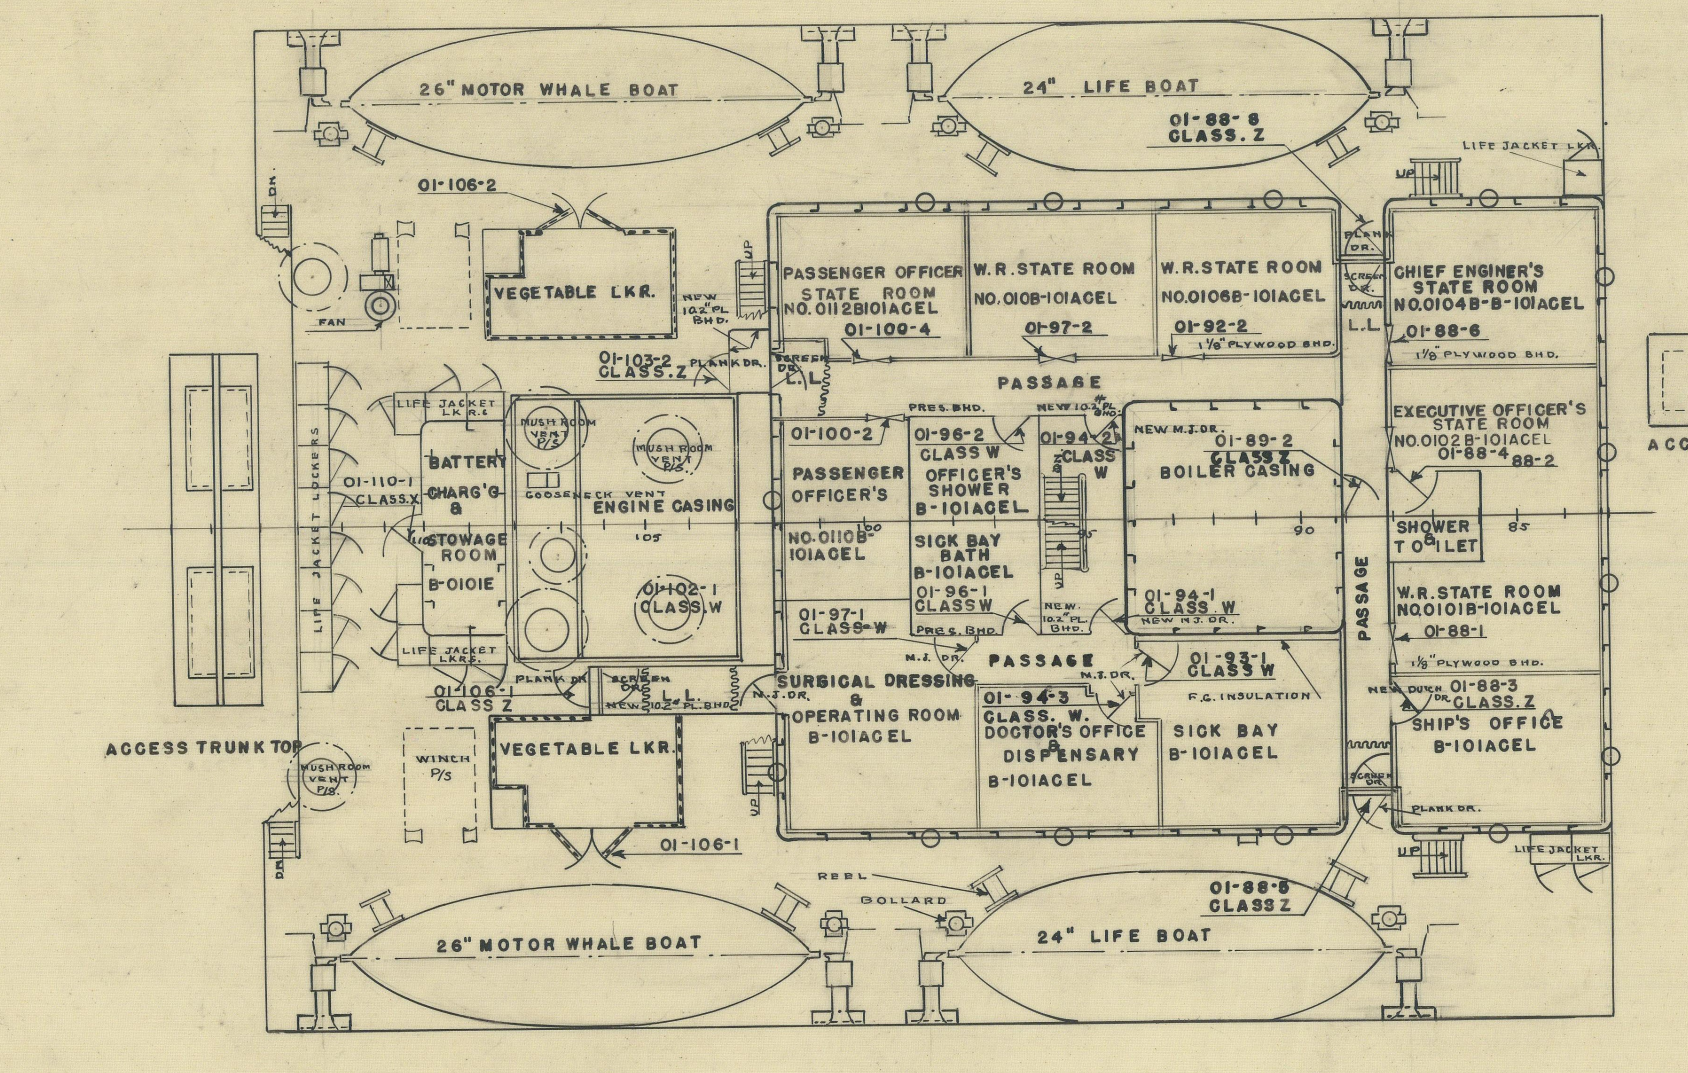

BOAT DECK

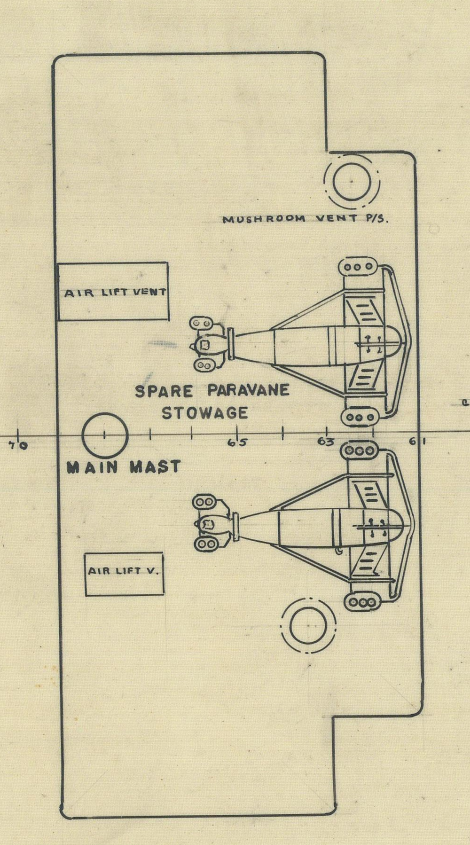

MAIN MAST HOUSE

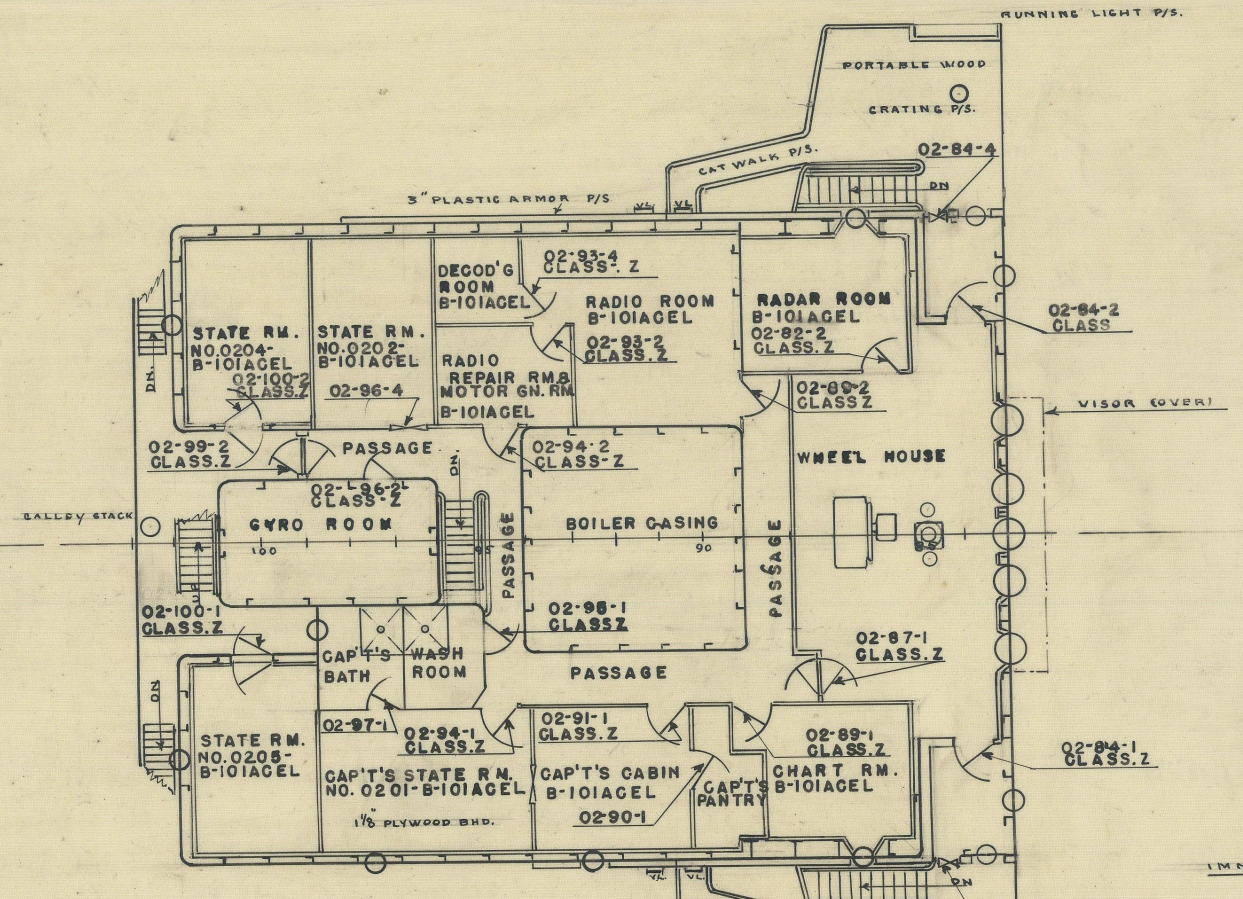

BRIDGE DECK

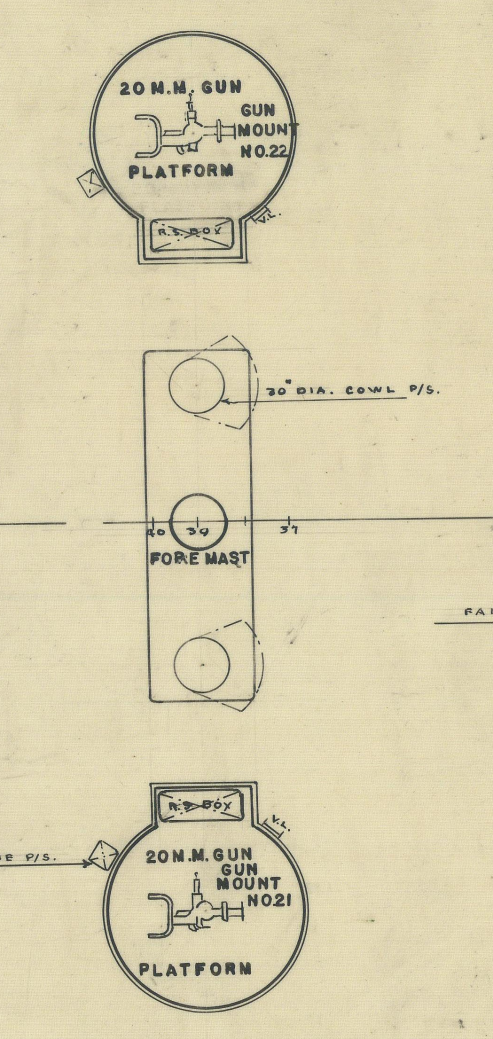

FORE MAST HOUSE

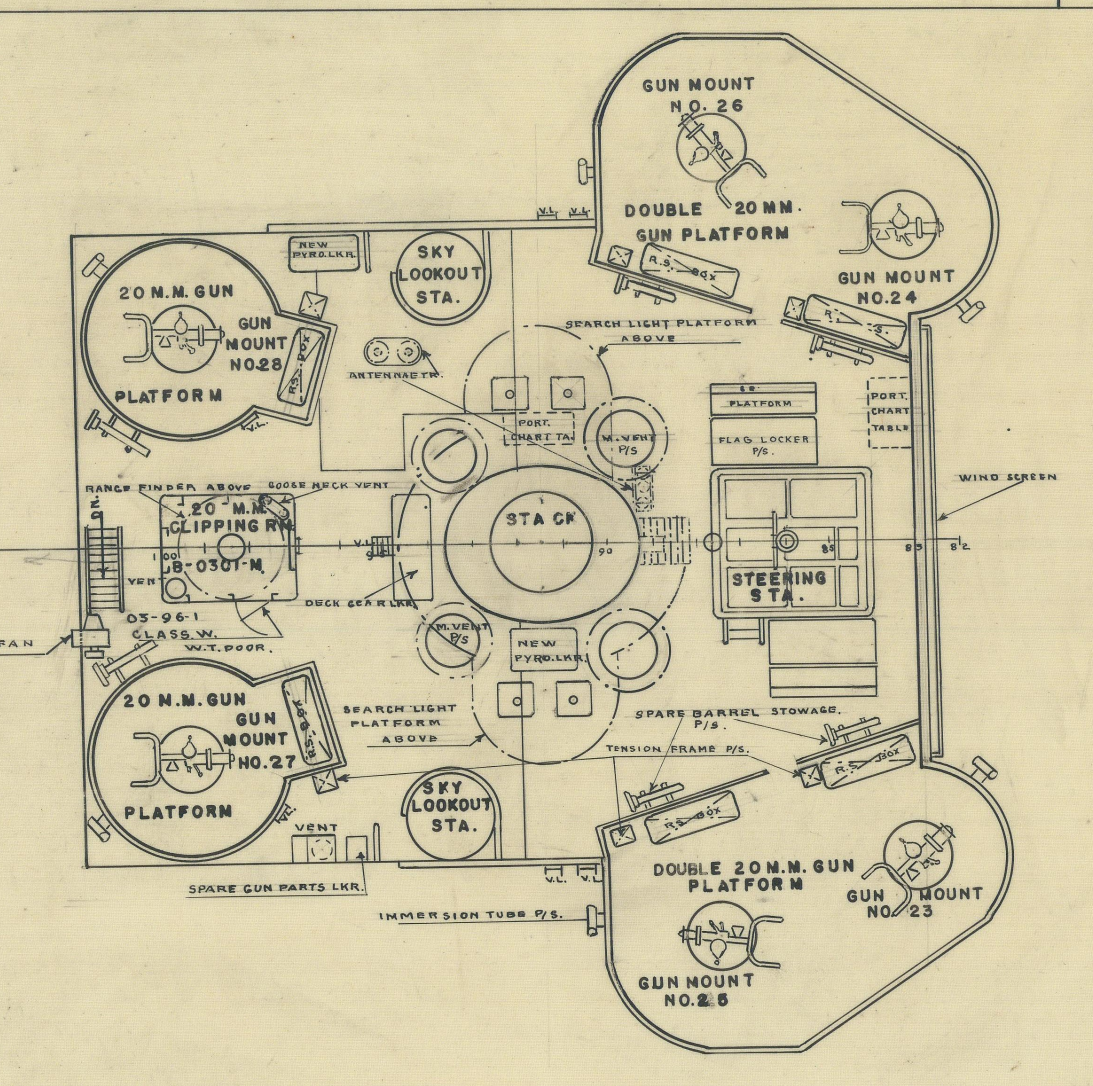

HOUSE TOP

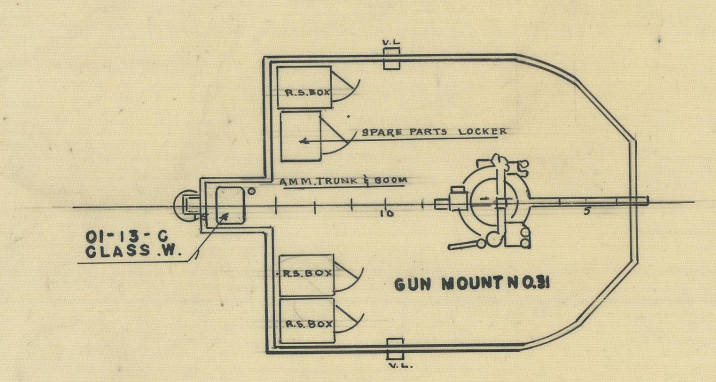

FORWARD GUN DECK

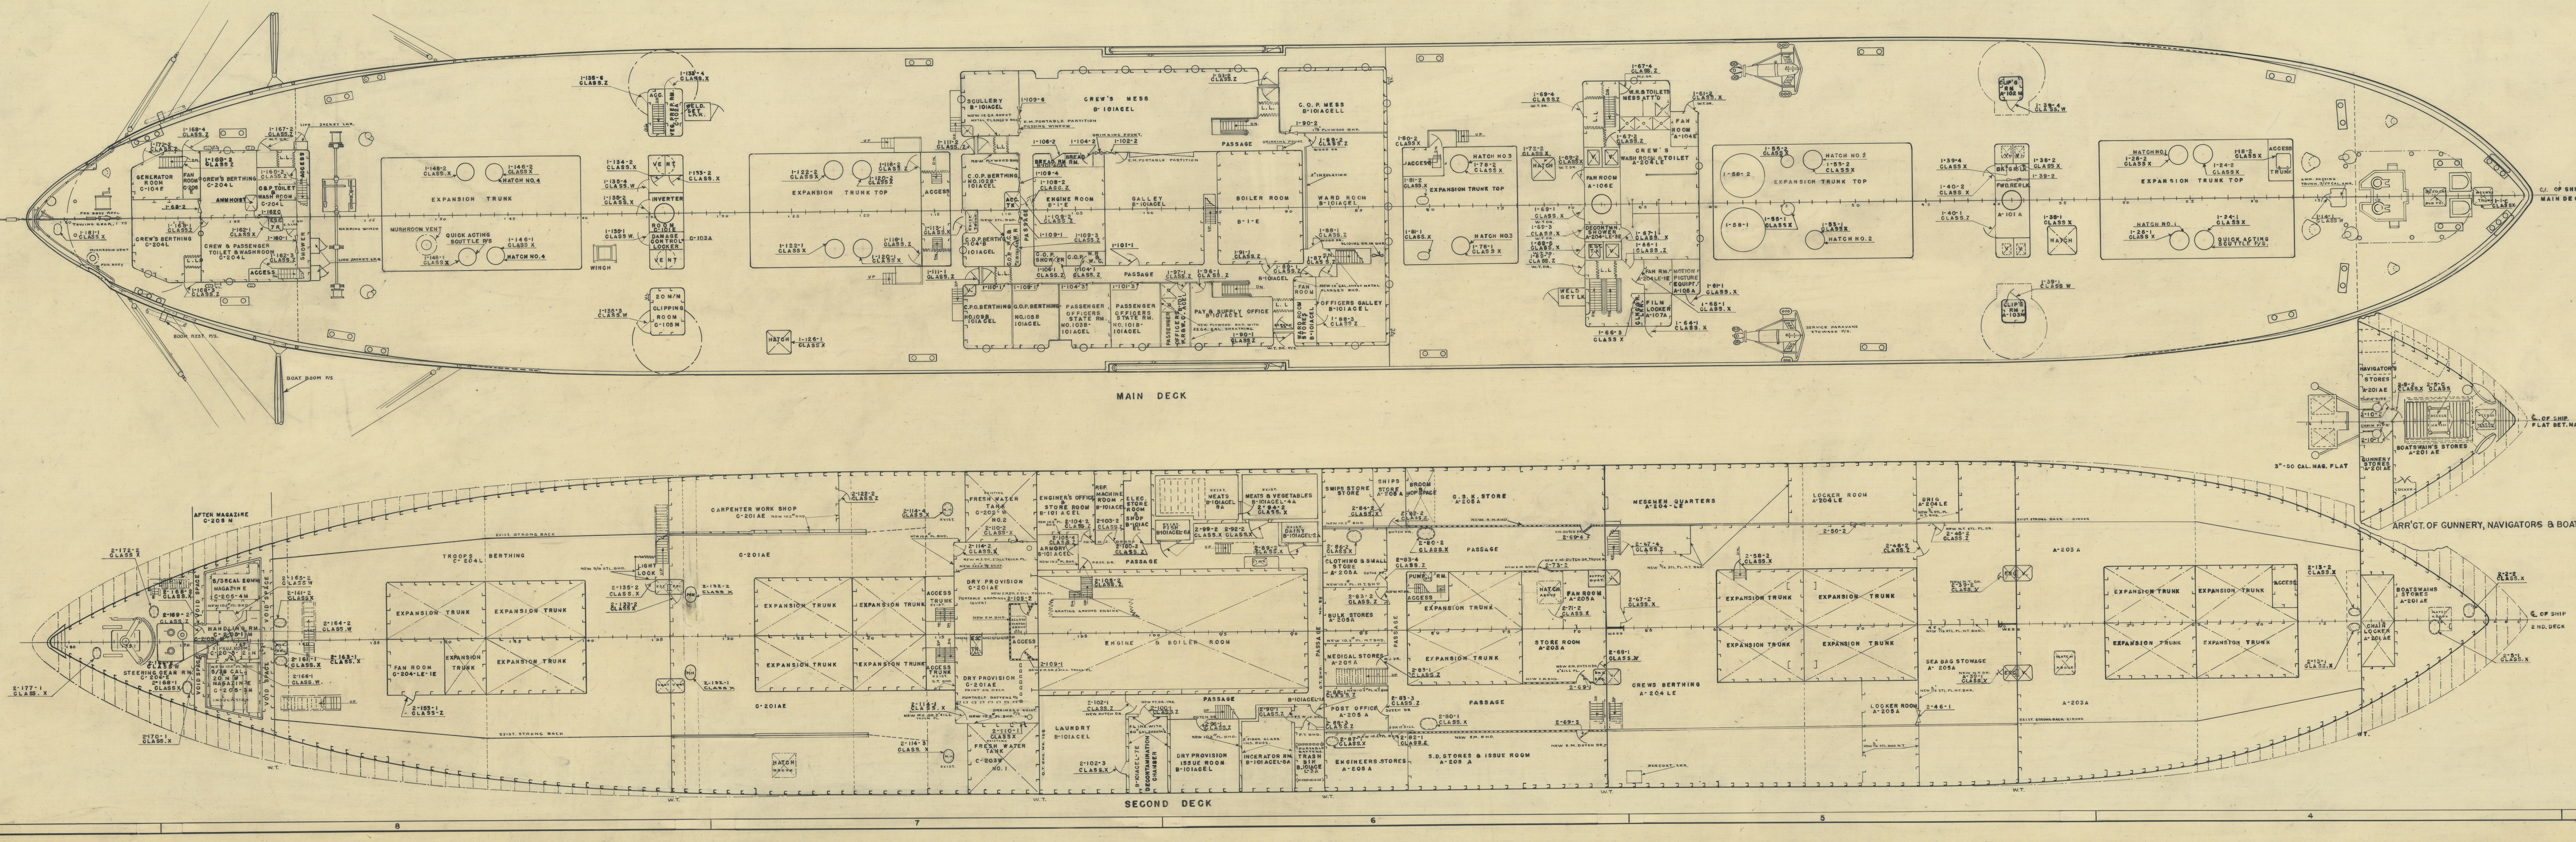
C. OF SHIP
FLAT BET. MAIN & 2ND. DECK
3"-50 CAL. MAG. FLAT
NAVIGATOR'S STORES A-201 AE
GUNNERY STORES A-201 AE
BOATSWAIN'S STORES A-201 AE

MAIN DECK

ARR'GT. OF GUNNERY, NAVIGATORS & BOATSWAINS STORES

SECOND DECK

GENERAL NOTES

REFERENCES

AW1/S1-6
EC

ALTERATIONS							
NO.	PANEL NO.	ITEM NO.	DESCRIPTION	APP'D	DATE	U.S.N.	DATE

AW-2	N.O.B. KEY WEST, FLA.
AW-1	TAMPA SHIPBUILDING CO. INC. FLA
NAMES & NUMBERS OF APPLICABLE VESSELS	NAMES OF BUILDING YARDS

TAMPA SHIPBUILDING COMPANY INC.
TAMPA, FLORIDA
MARINE REPAIR & DRY DOCK DIVISION

DWG. NO.

SCALE 1/8" = 1'-0" DATE AUG. 30. 1944.
DRAWN BY A.R.T. EXAMINED C. Sadel
TRACED BY A.R.T. APPROVED L G Owen
CHECKE BY SUPT. DRY DOCK

FORWARD TO BUREAU APPROVED 8 SEP 1944
LETTER NUMBER REFERENCE
AWS
9/4/44

P.L. Kollberg
FOR SUPERVISOR OF SHIPBUILDING U.S.N.

FINISHED PLAN
EXAMINED AND FOUND CORRECT P.L. Kollberg
SUPERVISOR OF SHIPBUILDING U.S.N.
DATE 8 SEP 1944

C&A 2ND, MAIN & SUPERSTRUCTURE DECKS

BUREAU OF SHIPS PLAN NUMBER

AW1	S1601	121601

AW1-2/S1-3
2/9/45

Fr. 23